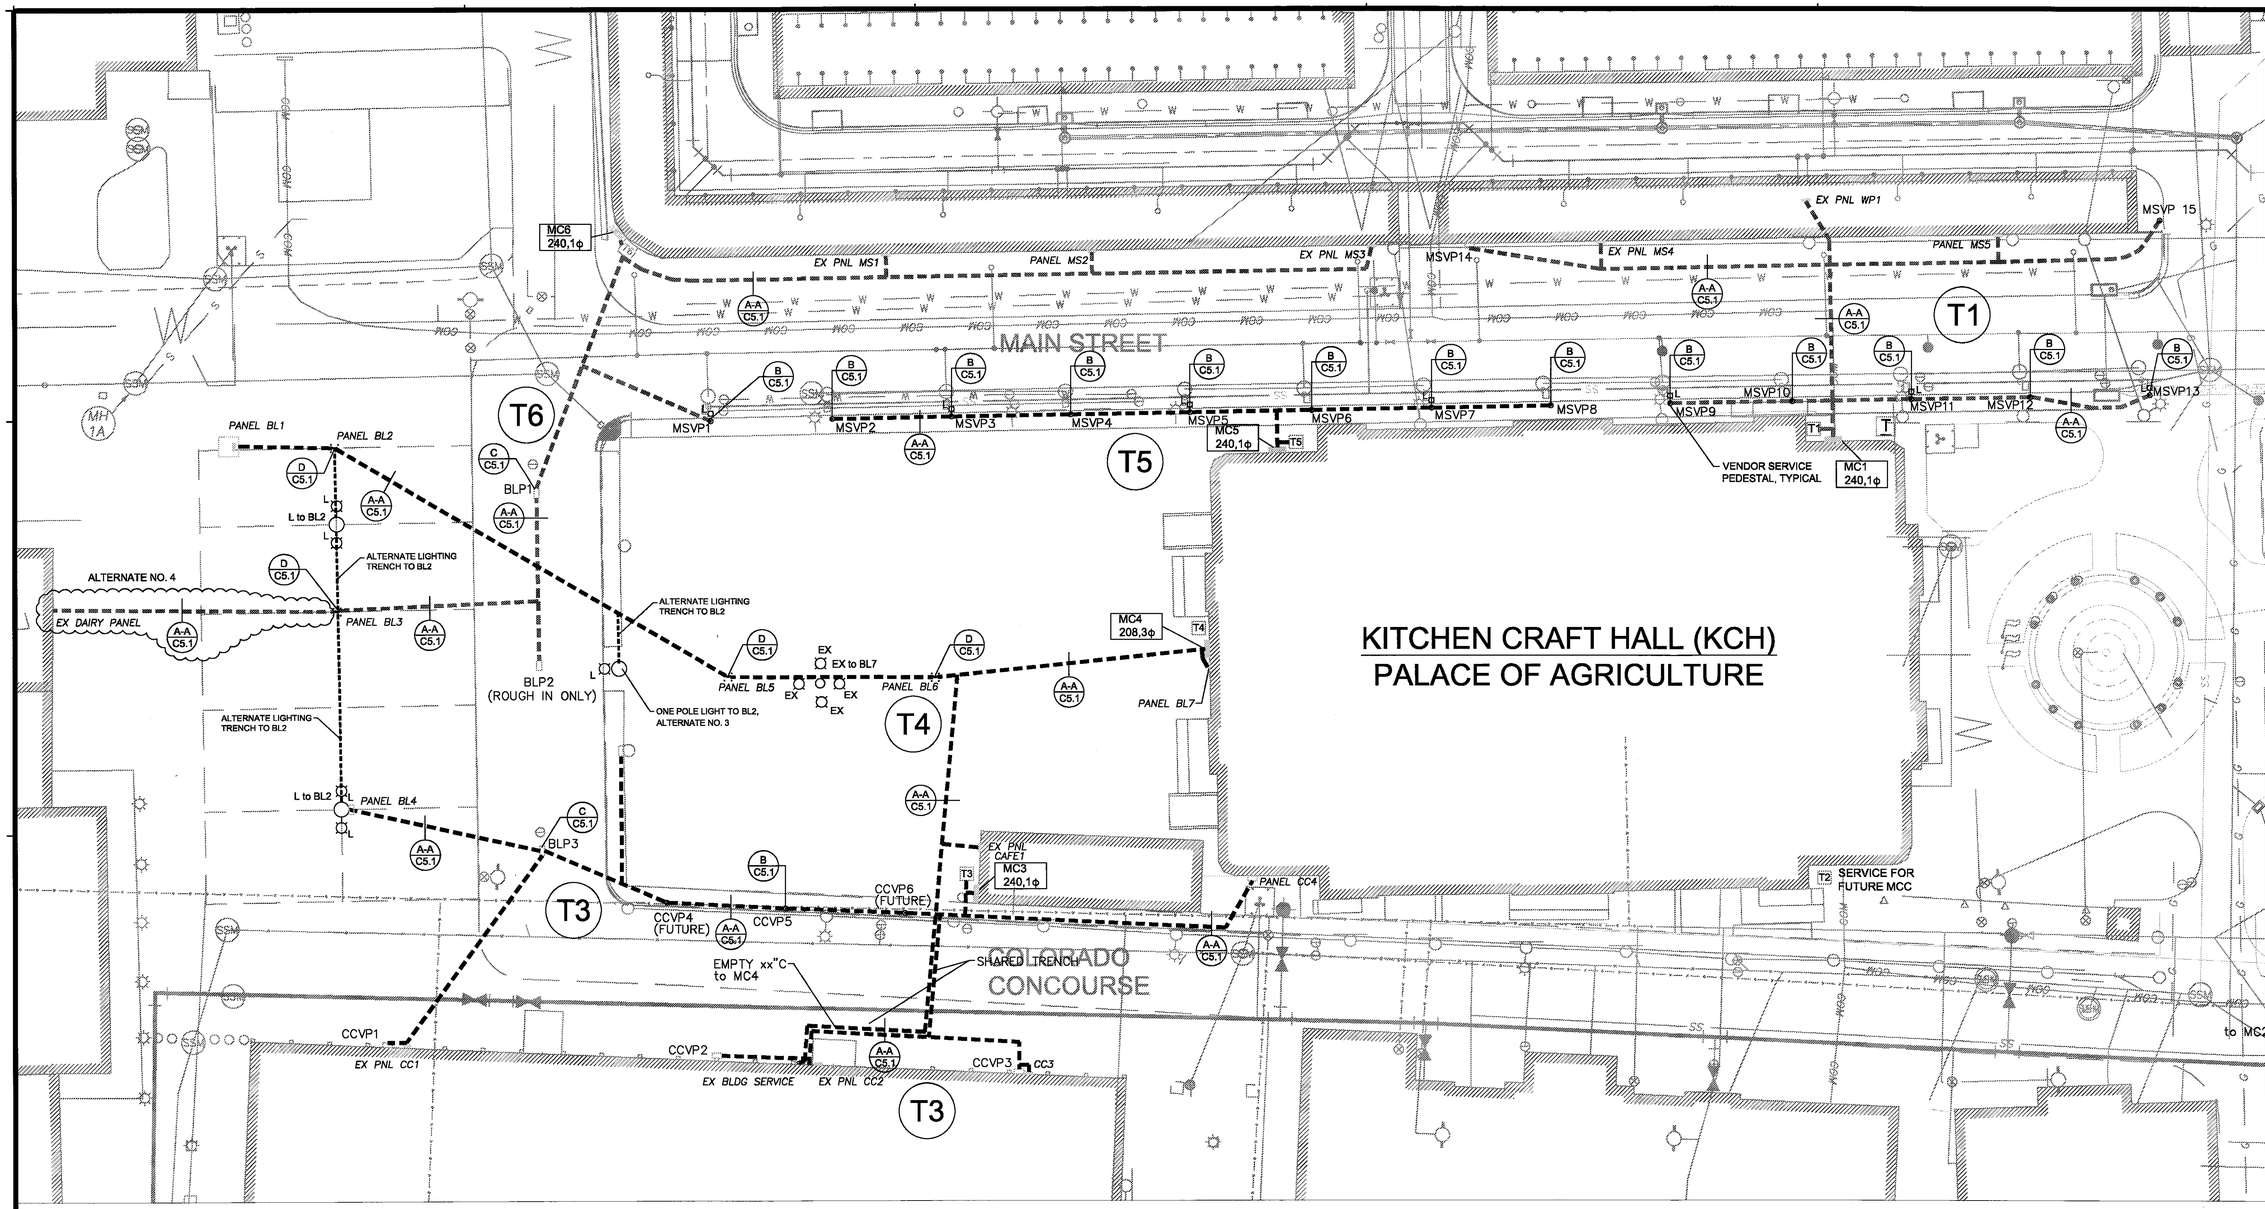

TRENCHING REQUIREMENTS

T1	T1 (NE OF KCH BLDG):	
	SAW CUT EXIST. ASPHALT AND CONCRETE	1,235 LF
	DEMO AND REPLACE ASPHALT (4" DEPTH)	600 SF
	DEMO ANDREPLACE CONCRETE (4" DEPTH)	430 SF
	TRENCH, BACKFILL AND COMPACATION	635 LF
	NEW VENDOR PANEL	6 EA
T2	FUTURE	
T3	T3 (SW OF KCH BLDG):	
	SAW CUT EXIST. ASPHALT AND CONCRETE	1,740 LF
	DEMO AND REPLACE ASPHALT (4" DEPTH)	1,275 SF
	DEMO ANDREPLACE CONCRETE (4" DEPTH)	1,335 SF
	TRENCH, BACKFILL AND COMPACATION	869 LF
	NEW VENDOR PANEL	2 EA
T4	T4 (W OF KCH BLDG):	
	SAW CUT EXIST. ASPHALT AND CONCRETE	1,350 LF
	DEMO AND REPLACE ASPHALT (4" DEPTH)	985 SF
	DEMO ANDREPLACE CONCRETE (4" DEPTH)	35 SF
	TRENCH, BACKFILL AND COMPACATION	665 LF
	NEW VENDOR PANEL	3 EA
T5	T5 (NW OF KCH BLDG):	
	SAW CUT EXIST. ASPHALT AND CONCRETE	645 LF
	DEMO ANDREPLACE CONCRETE (4" DEPTH)	480 SF
	TRENCH, BACKFILL AND COMPACATION	320 LF
	NEW VENDOR PANEL	7 EA
T6	T6 (N1 OF KCH BLDG):	
	SAW CUT EXIST. ASPHALT AND CONCRETE	1,595 LF
	DEMO AND REPLACE ASPHALT (4" DEPTH)	1,195 SF
	DEMO ANDREPLACE CONCRETE (4" DEPTH)	25 SF
	TRENCH, BACKFILL AND COMPACATION	795 LF
	NEW VENDOR PANEL	4 EA

0' 15' 30' 60' 90'

SCALE: 1" = 30'

PARTIAL SITE PLAN - TRENCHING PLAN

SCALE: 1" = 30'

RED ROCK
CONSULTING ENGINEERS
144 Palisade Circle
Manitou Springs, CO
80829
Tel: 719-685-1266
Fax: 719-685-1236

COLORADO REGISTERED JOHN O. CHRISMAN 33838 PROFESSIONAL ENGINEER

STATE OF COLORADO 1876

Colorado State Fair
Project M-09003

COLORADO STATE FAIR
REPLACE SECONDARY ELECTRICAL

1001 BEULAH AVE., PUEBLO, CO

SITE PLAN - TRENCHING PLAN

MARK	REVISION	DATE

PROJECT NO: 09050
STATE PROJ: M-09003
DRAWN: smr
CHECKED: JDC
ISSUE DATE: 10/07/10

THESE DRAWINGS AND SPECIFICATIONS ARE THE PROPERTY AND COPYRIGHT OF THE ENGINEER AND SHALL NOT BE USED ON ANY OTHER WORK EXCEPT BY WRITTEN AGREEMENT WITH THE ENGINEER.

C1.1