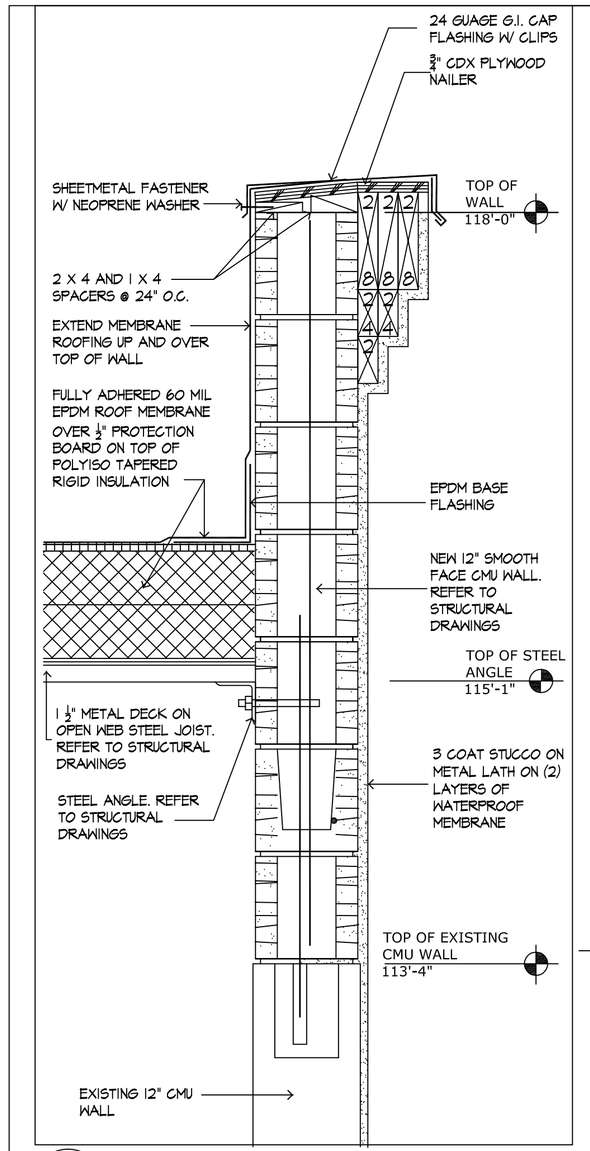

9 / A5.1 ROOF TO WALL DETAIL

SCALE: 1 1/2"=1'-0"

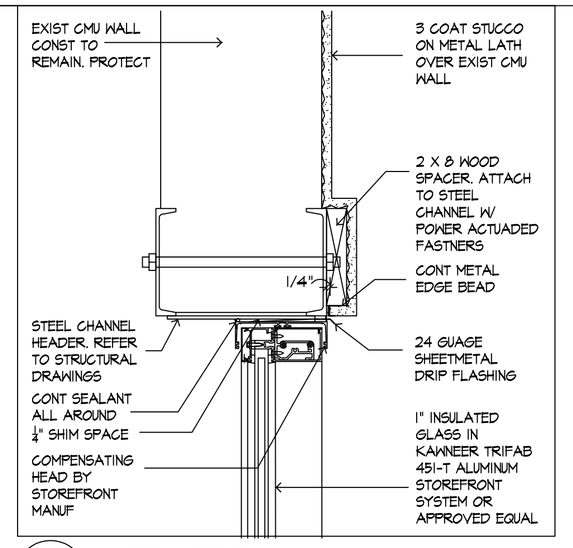

2 / A5.1 NOT USED

3 / A5.1 NOT USED

4 / A5.1 NOT USED

5 / A5.1 NOT USED

6 / A5.1 NOT USED

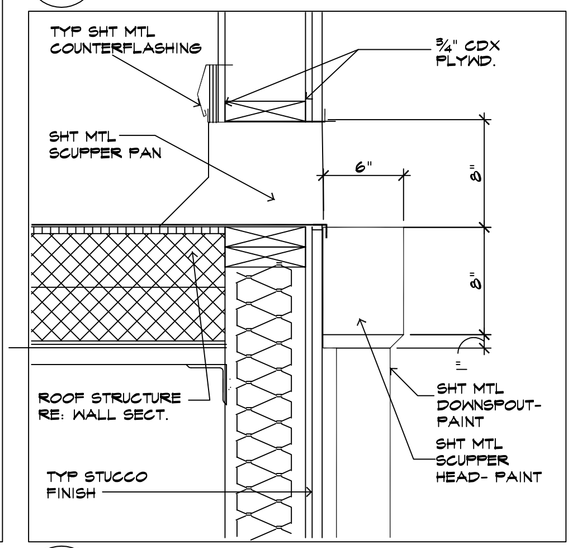

9 / A5.1 ROOF SCUPPER DETAIL

SCALE: 1 1/2"=1'-0"

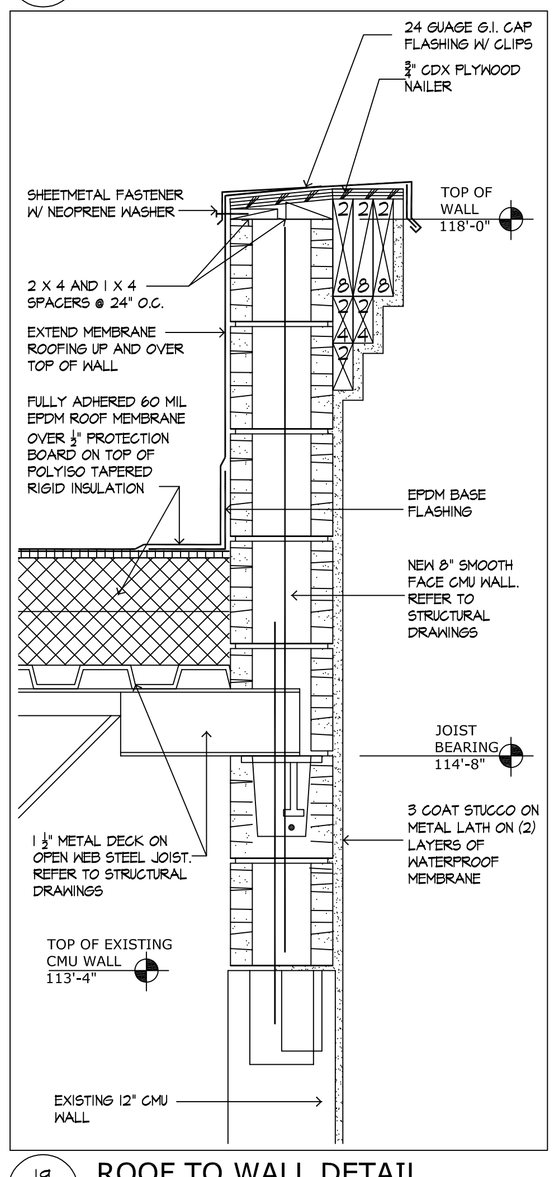

19 / A5.1 ROOF TO WALL DETAIL

SCALE: 1 1/2"=1'-0"

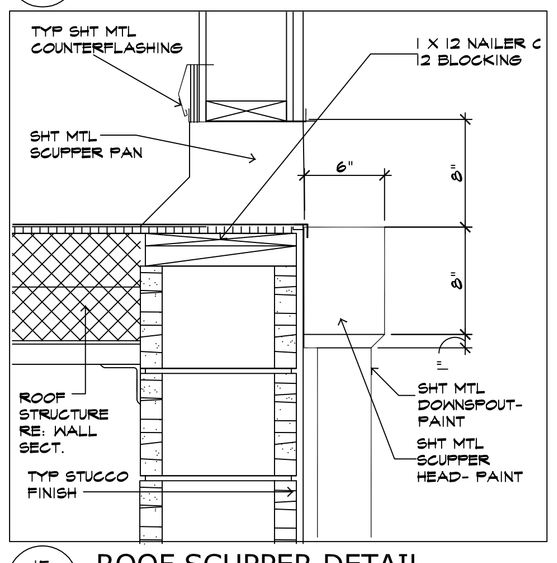

15 / A5.1 ROOF SCUPPER DETAIL

SCALE: 1 1/2"=1'-0"

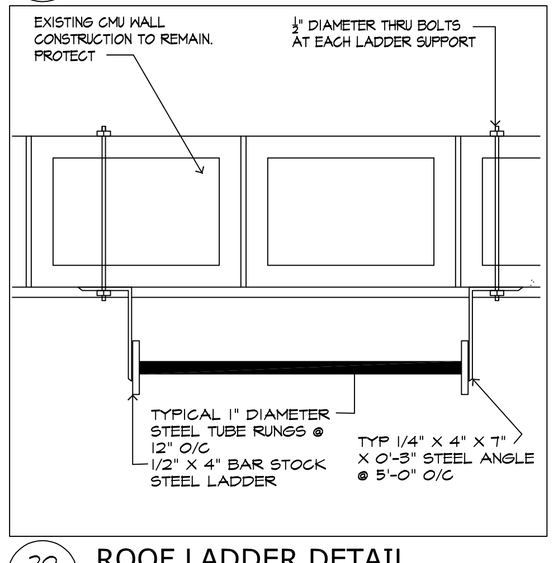

20 / A5.1 ROOF LADDER DETAIL

SCALE: 1 1/2"=1'-0"

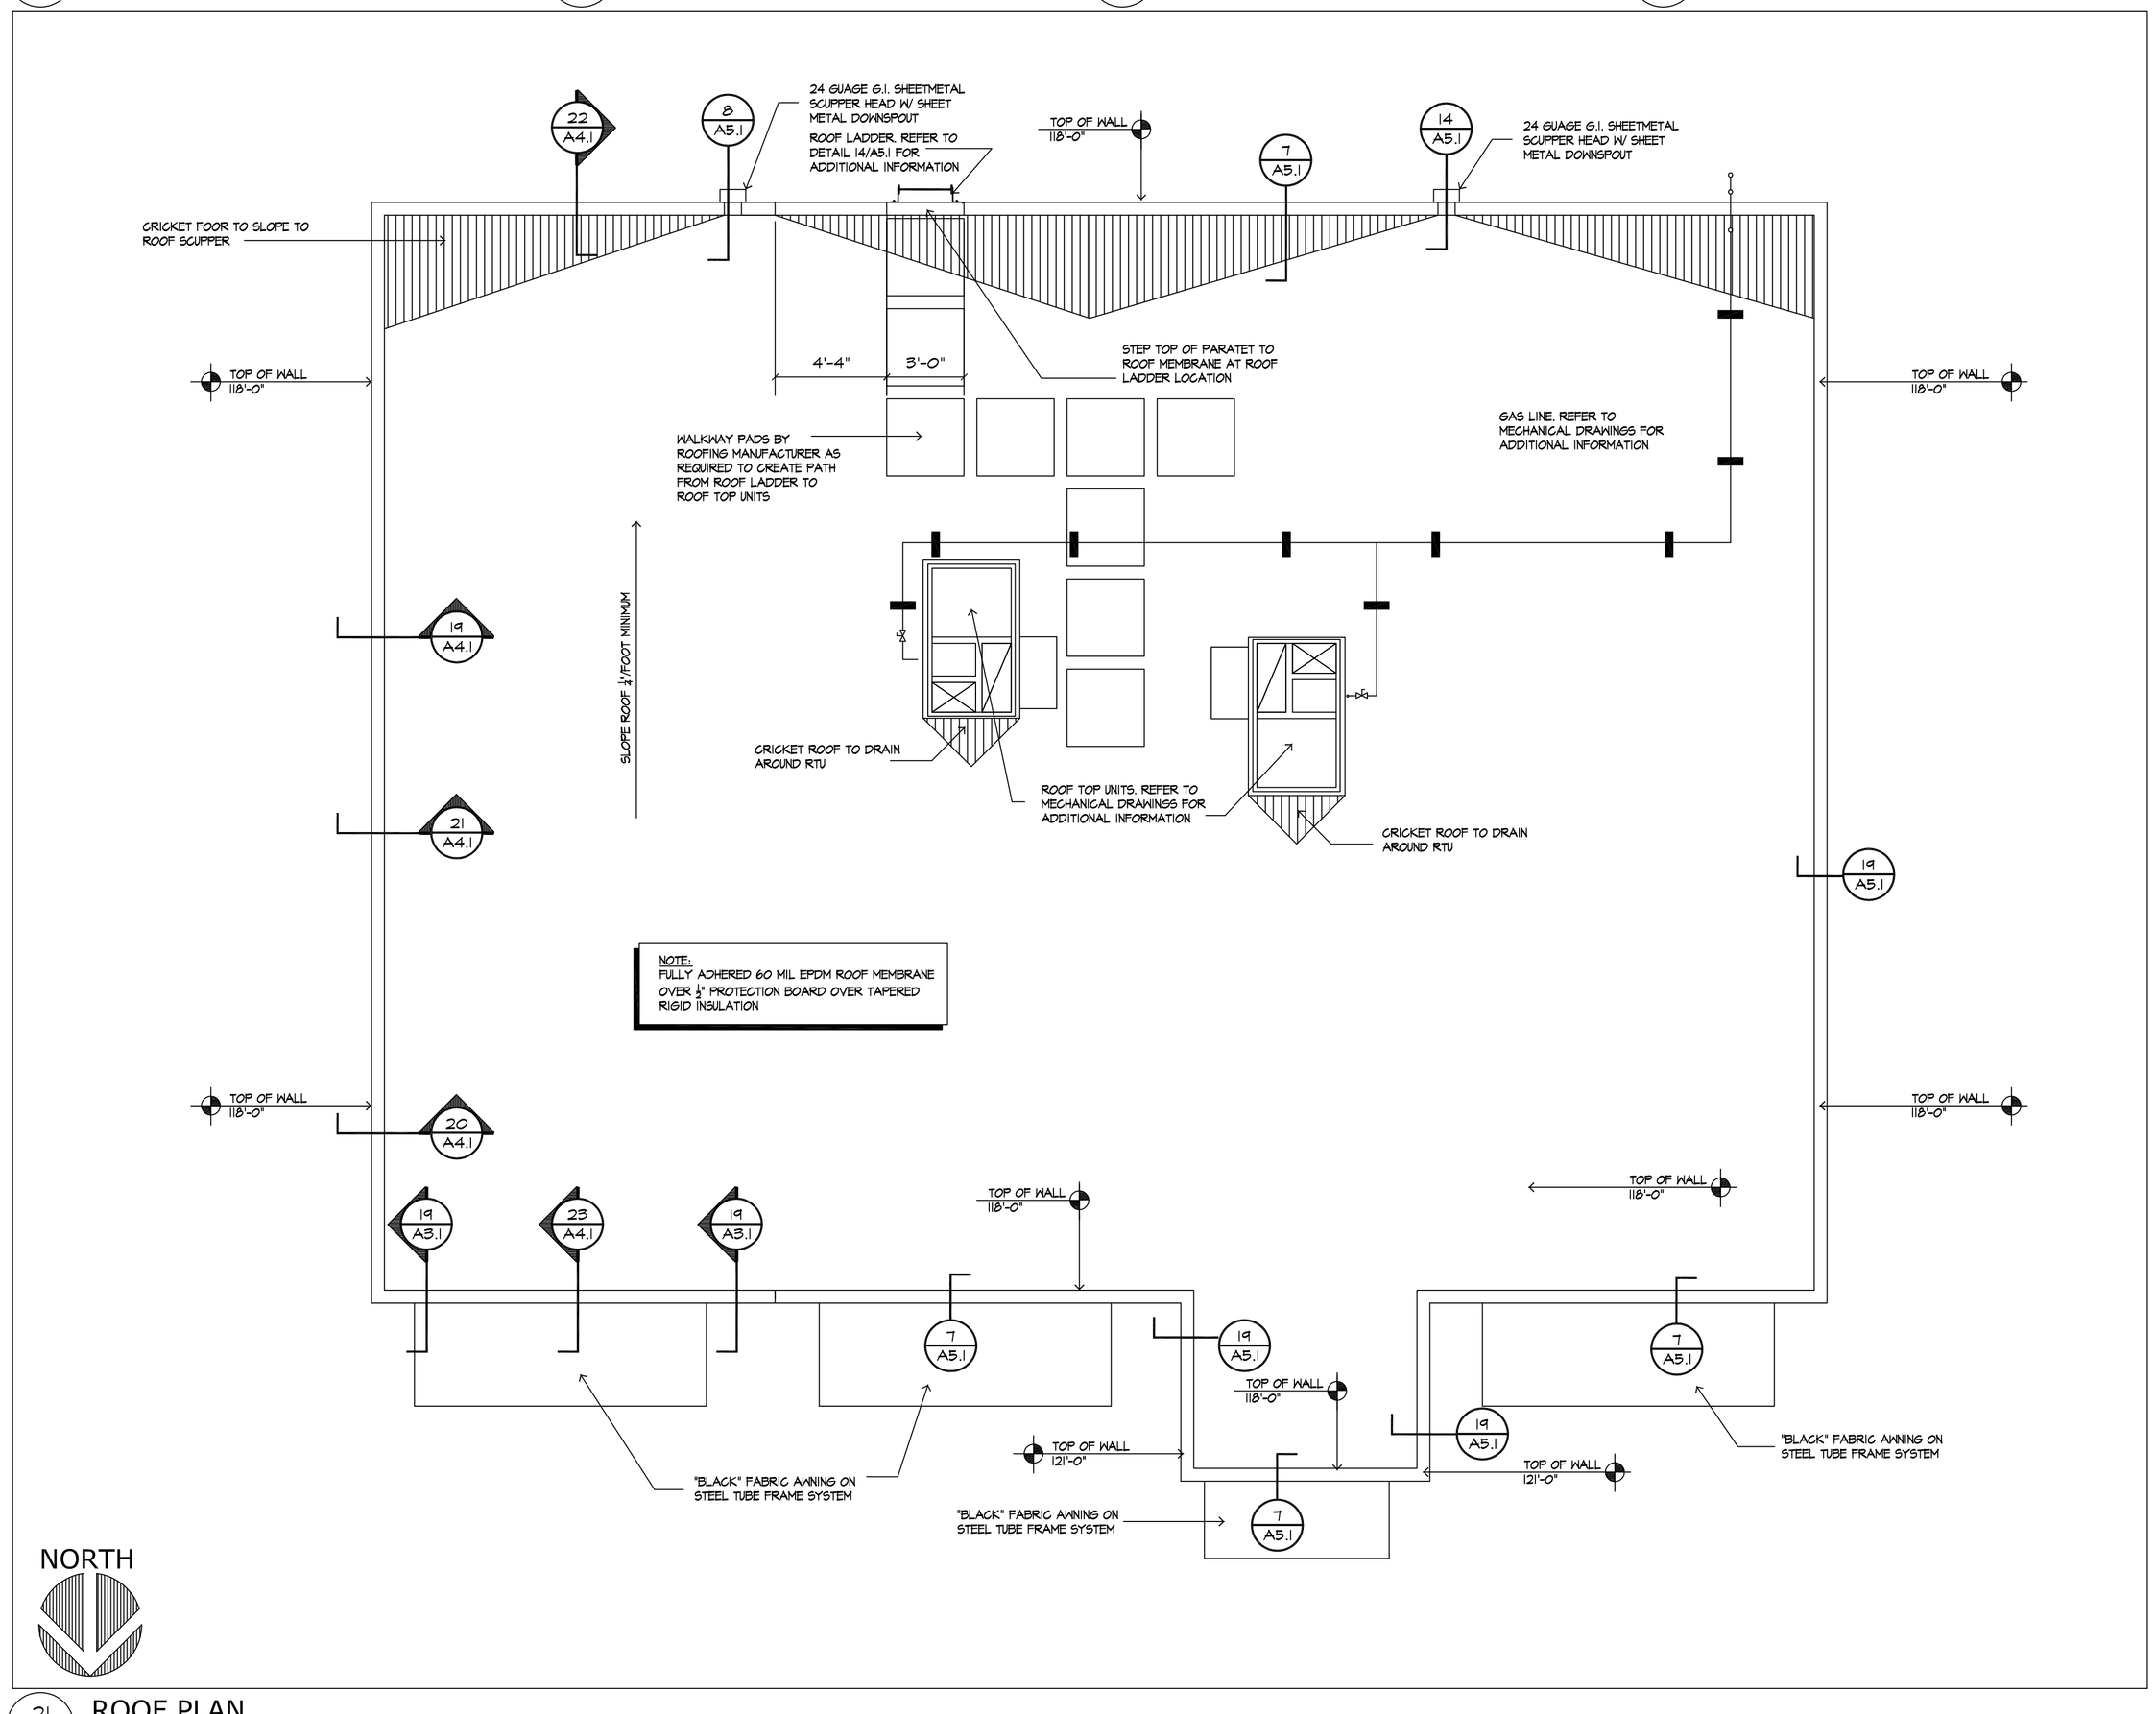

21 / A5.1 ROOF PLAN

SCALE: 1/4"=1'-0"

JOHN DAVIS DESIGN GROUP

ARCHITECTS
INTERIORS
PLANNERS

176 TALAMINE COURT
SUITE 100
COLORADO SPRINGS,
COLORADO 80907
P 719/528-1177
F 719/444-8409

STATE OF COLORADO
JOHN R DAVIS
B-2263
LICENSED ARCHITECT
12-18-17

DO NOT SCALE DRAWINGS FOR CONSTRUCTION PURPOSES

THESE DRAWINGS ARE THE PROPERTY OF JDDG ARCHITECTS. THEY SHALL BE USED FOR THE SOLE PURPOSE OF CONSTRUCTING THIS PROJECT. THEY SHALL NOT BE REPRODUCED AND USED FOR THE PURPOSE OF CONSTRUCTION DOCUMENTS FOR ANY OTHER PROJECTS.

ROOF PLAN, MISCELLANEOUS DETAILS

NEW SHELL BUILDING ADDITION FOR:

INDEX DEVELOPMENT MANAGEMENT, LLC

908 WEST HIGHWAY 50

PUEBLO, COLORADO

PROJECT NO.	201784
DATE	DECEMBER 18, 2017
DRAWN BY	JRD
CHECKED	JRD
APPROVED	JRD
REVISED	

SHEET

A5.1