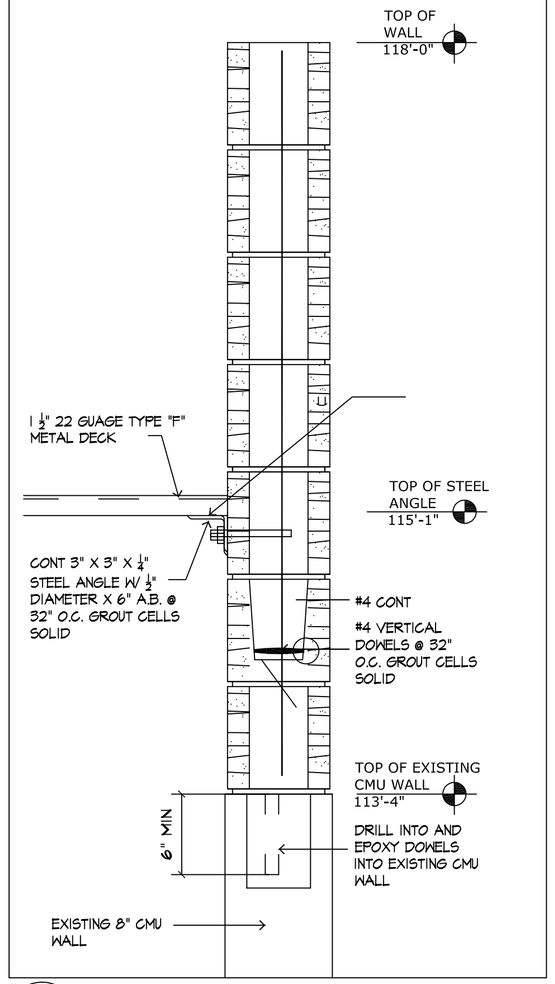

7 S2.1 DECK TO ANGLE DETAIL

SCALE: 1 1/2"=1'-0"

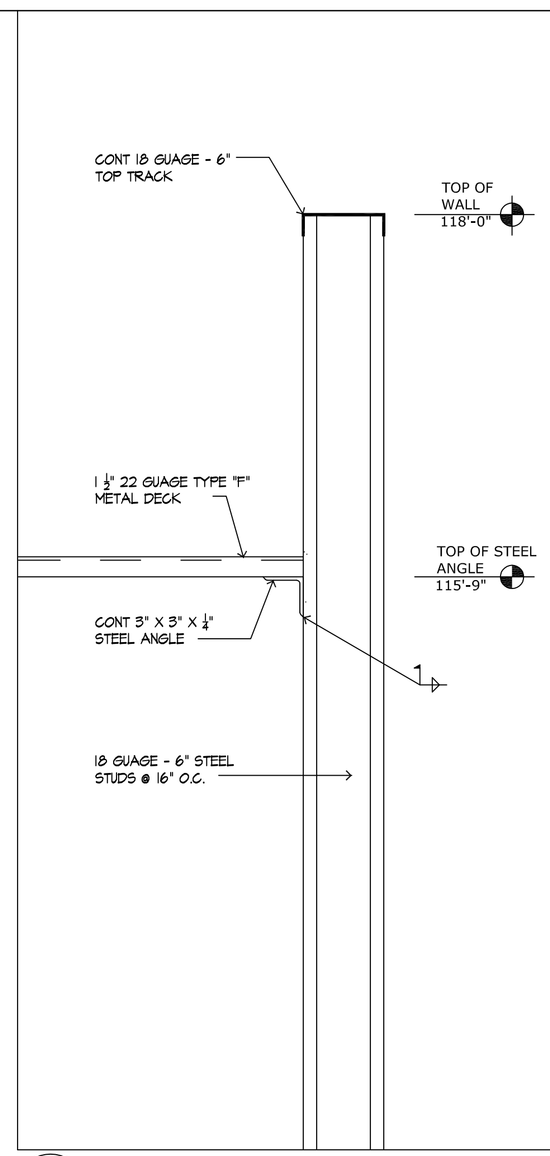

8 S2.1 DECK TO ANGLE DETAIL

SCALE: 1 1/2"=1'-0"

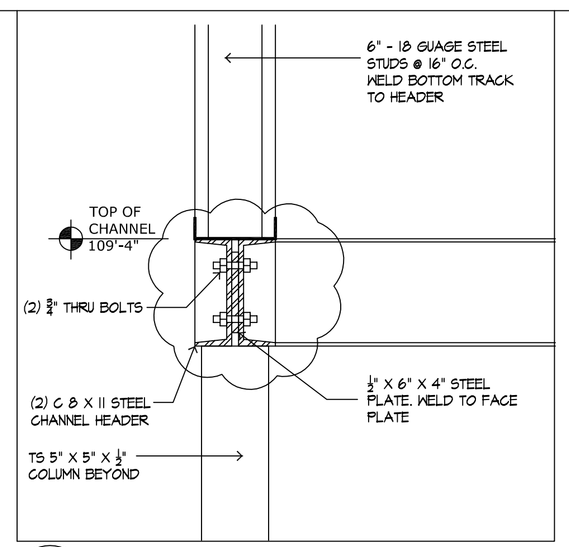

3 S2.1 BEAM TO COLUMN DETAIL

SCALE: 1 1/2"=1'-0"

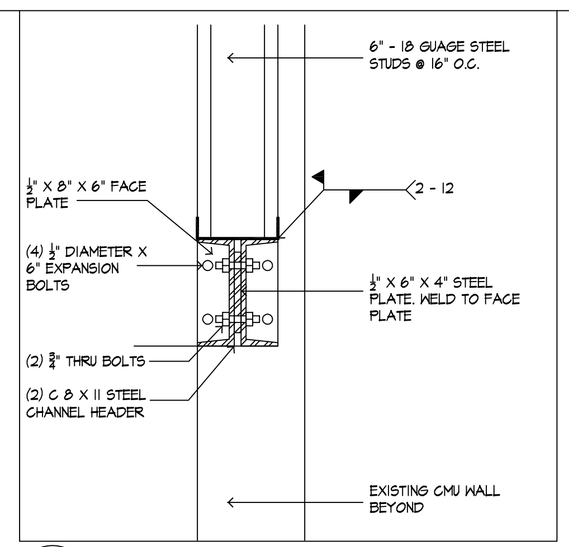

4 S2.1 BEAM TO COLUMN DETAIL

SCALE: 1 1/2"=1'-0"

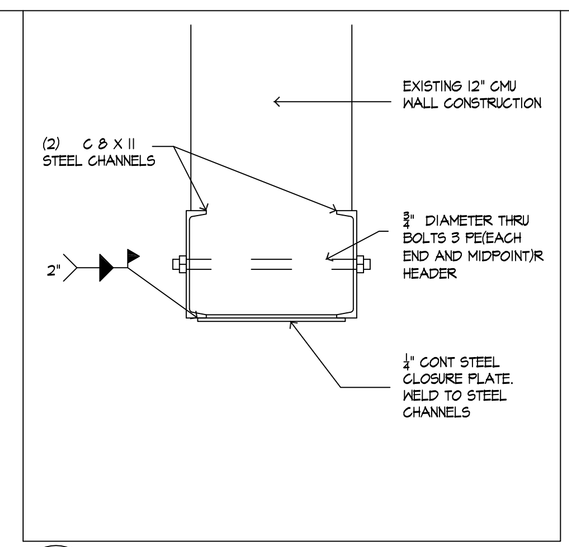

5 S2.1 HEADER DETAIL

SCALE: 1 1/2"=1'-0"

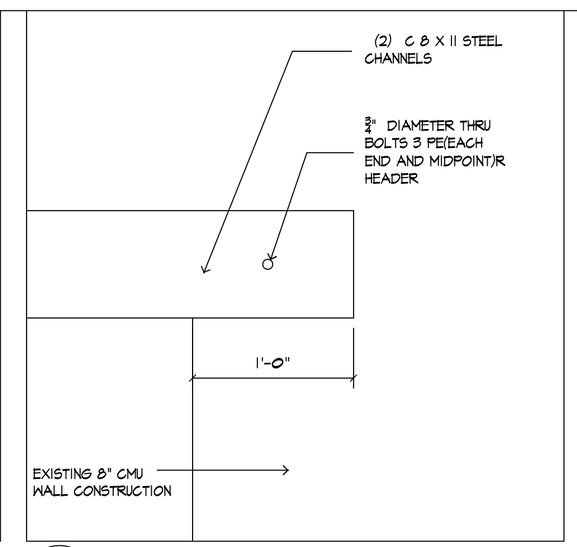

6 S2.1 HEADER TO WALL DETAIL

SCALE: 1 1/2"=1'-0"

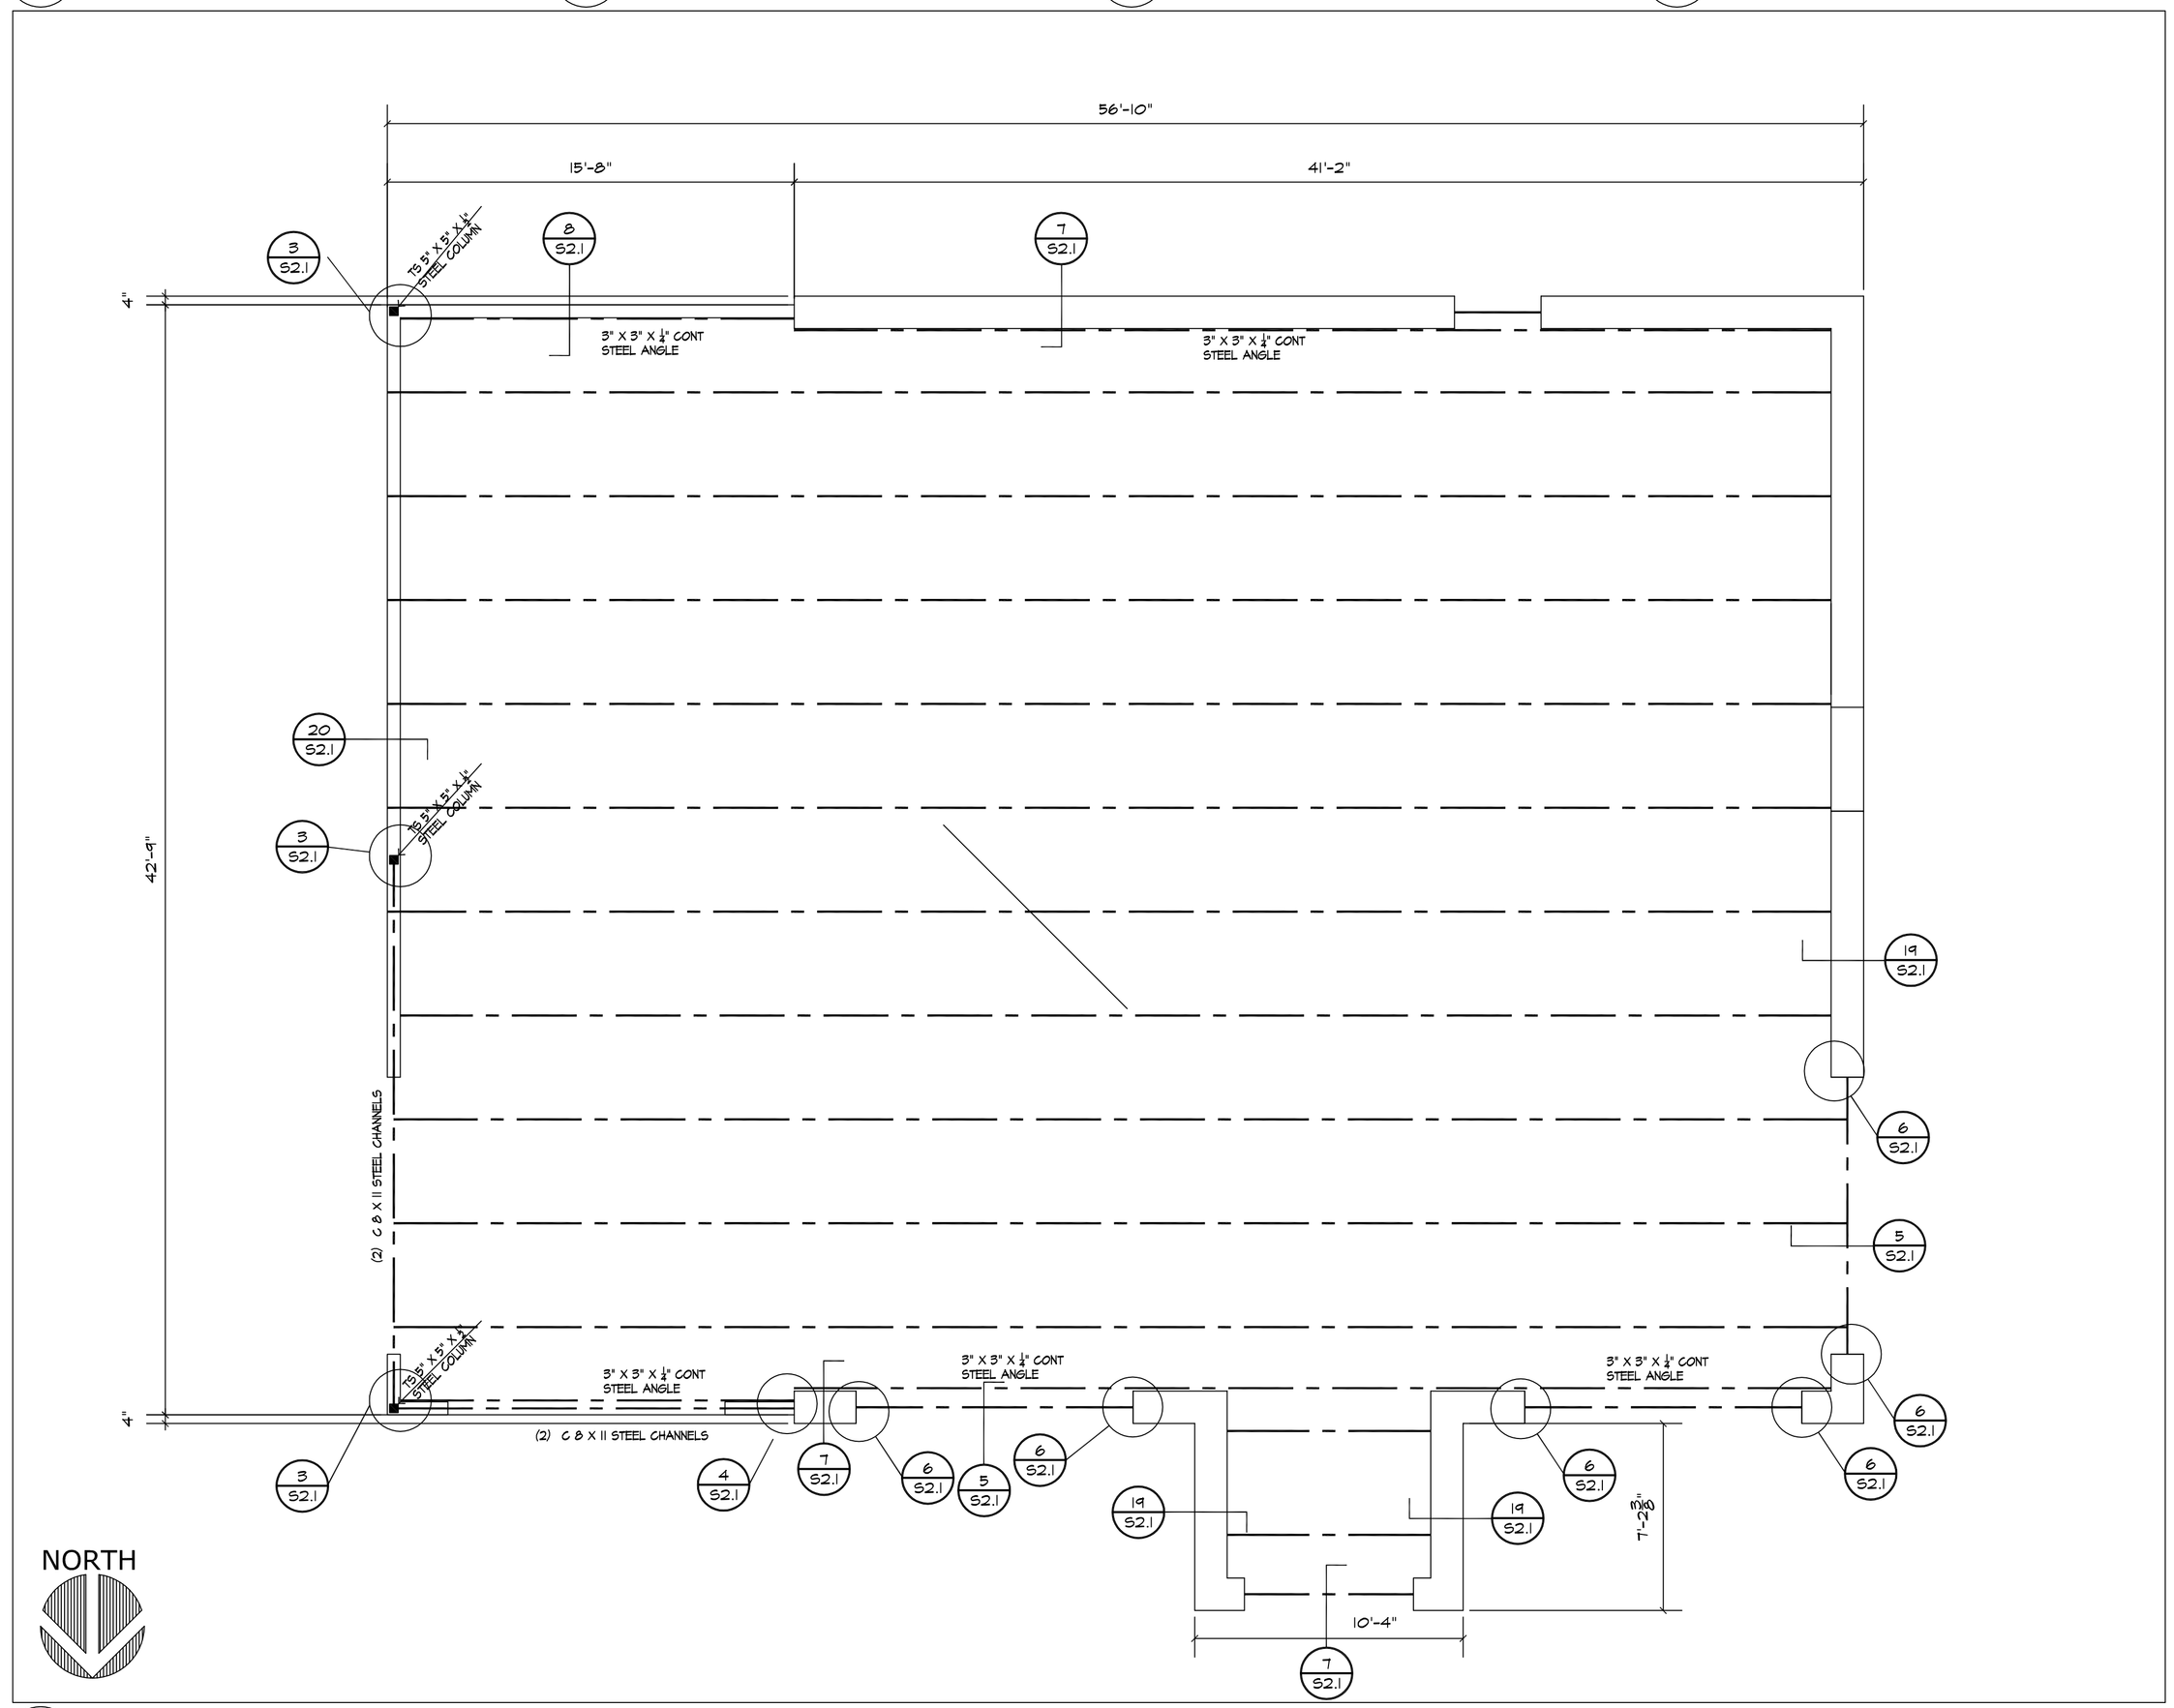

21 S2.1 ROOF FRAMING PLAN

SCALE: 1/4"=1'-0"

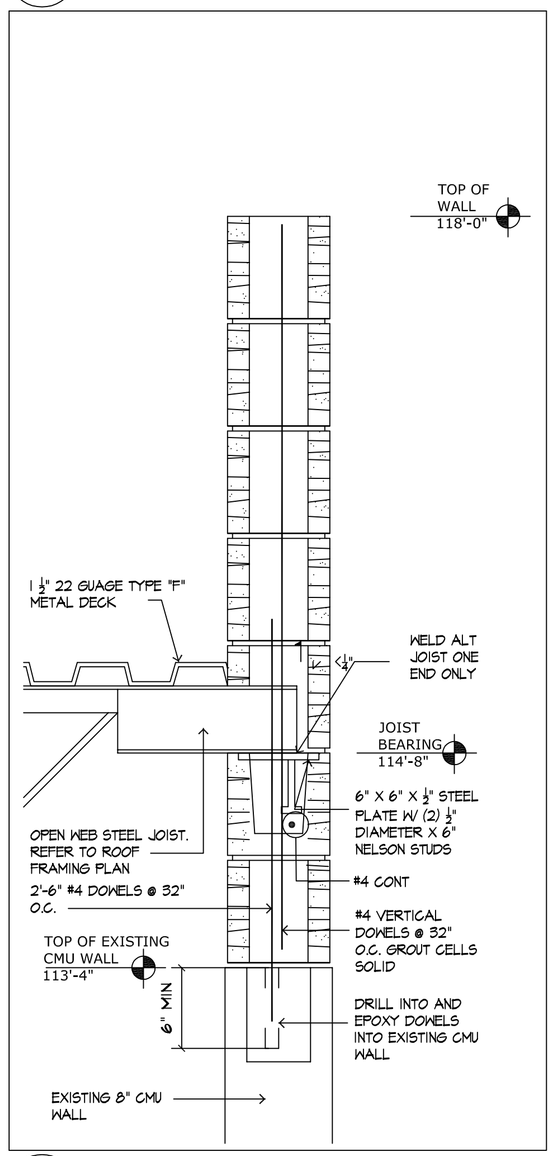

19 S2.1 JOIST BEARING DETAIL

SCALE: 1 1/2"=1'-0"

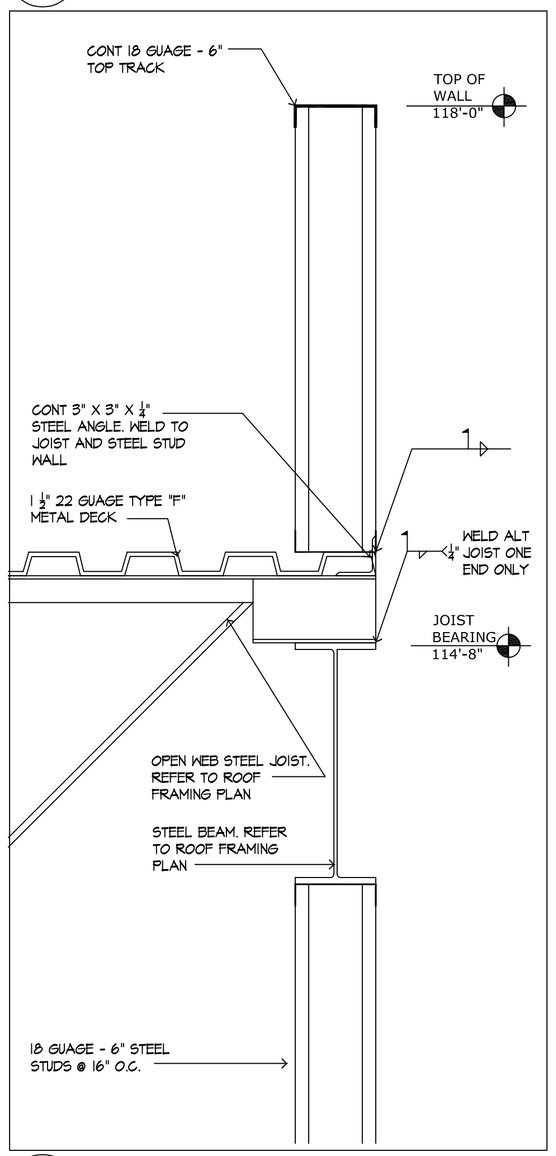

20 S2.1 JOIST BEARING DETAIL

SCALE: 1 1/2"=1'-0"

JOHN DAVIS DESIGN GROUP
ARCHITECTS
INTERIORS
PLANNERS
176 TALAMINE COURT
SUITE 100
COLORADO SPRINGS,
COLORADO 80907
P 719/528-1177
F 719/444-8409

STATE OF COLORADO JOHN R DAVIS B-2263 LICENSED ARCHITECT 12.18.17

DO NOT SCALE DRAWINGS FOR CONSTRUCTION PURPOSES

THESE DRAWINGS ARE THE PROPERTY OF JDDG ARCHITECTS. THEY SHALL BE USED FOR THE SOLE PURPOSE OF CONSTRUCTING THIS PROJECT. THEY SHALL NOT BE REPRODUCED AND USED FOR THE PURPOSE OF CONSTRUCTION DOCUMENTS FOR ANY OTHER PROJECTS.

ROOF FRAMING PLAN, MISCELLANEOUS DETAILS

NEW SHELL BUILDING ADDITION FOR:

INDEX DEVELOPMENT MANAGEMENT, LLC

908 WEST HIGHWAY 50

PUEBLO, COLORADO

PROJECT NO.	201784
DATE	DECEMBER 18, 2017
DRAWN BY	JRD
CHECKED	JRD
APPROVED	JRD
REVISED	

SHEET

S2.1